, Sec. 21 , Twp. 89 , Range 13 , West 5th P. M.

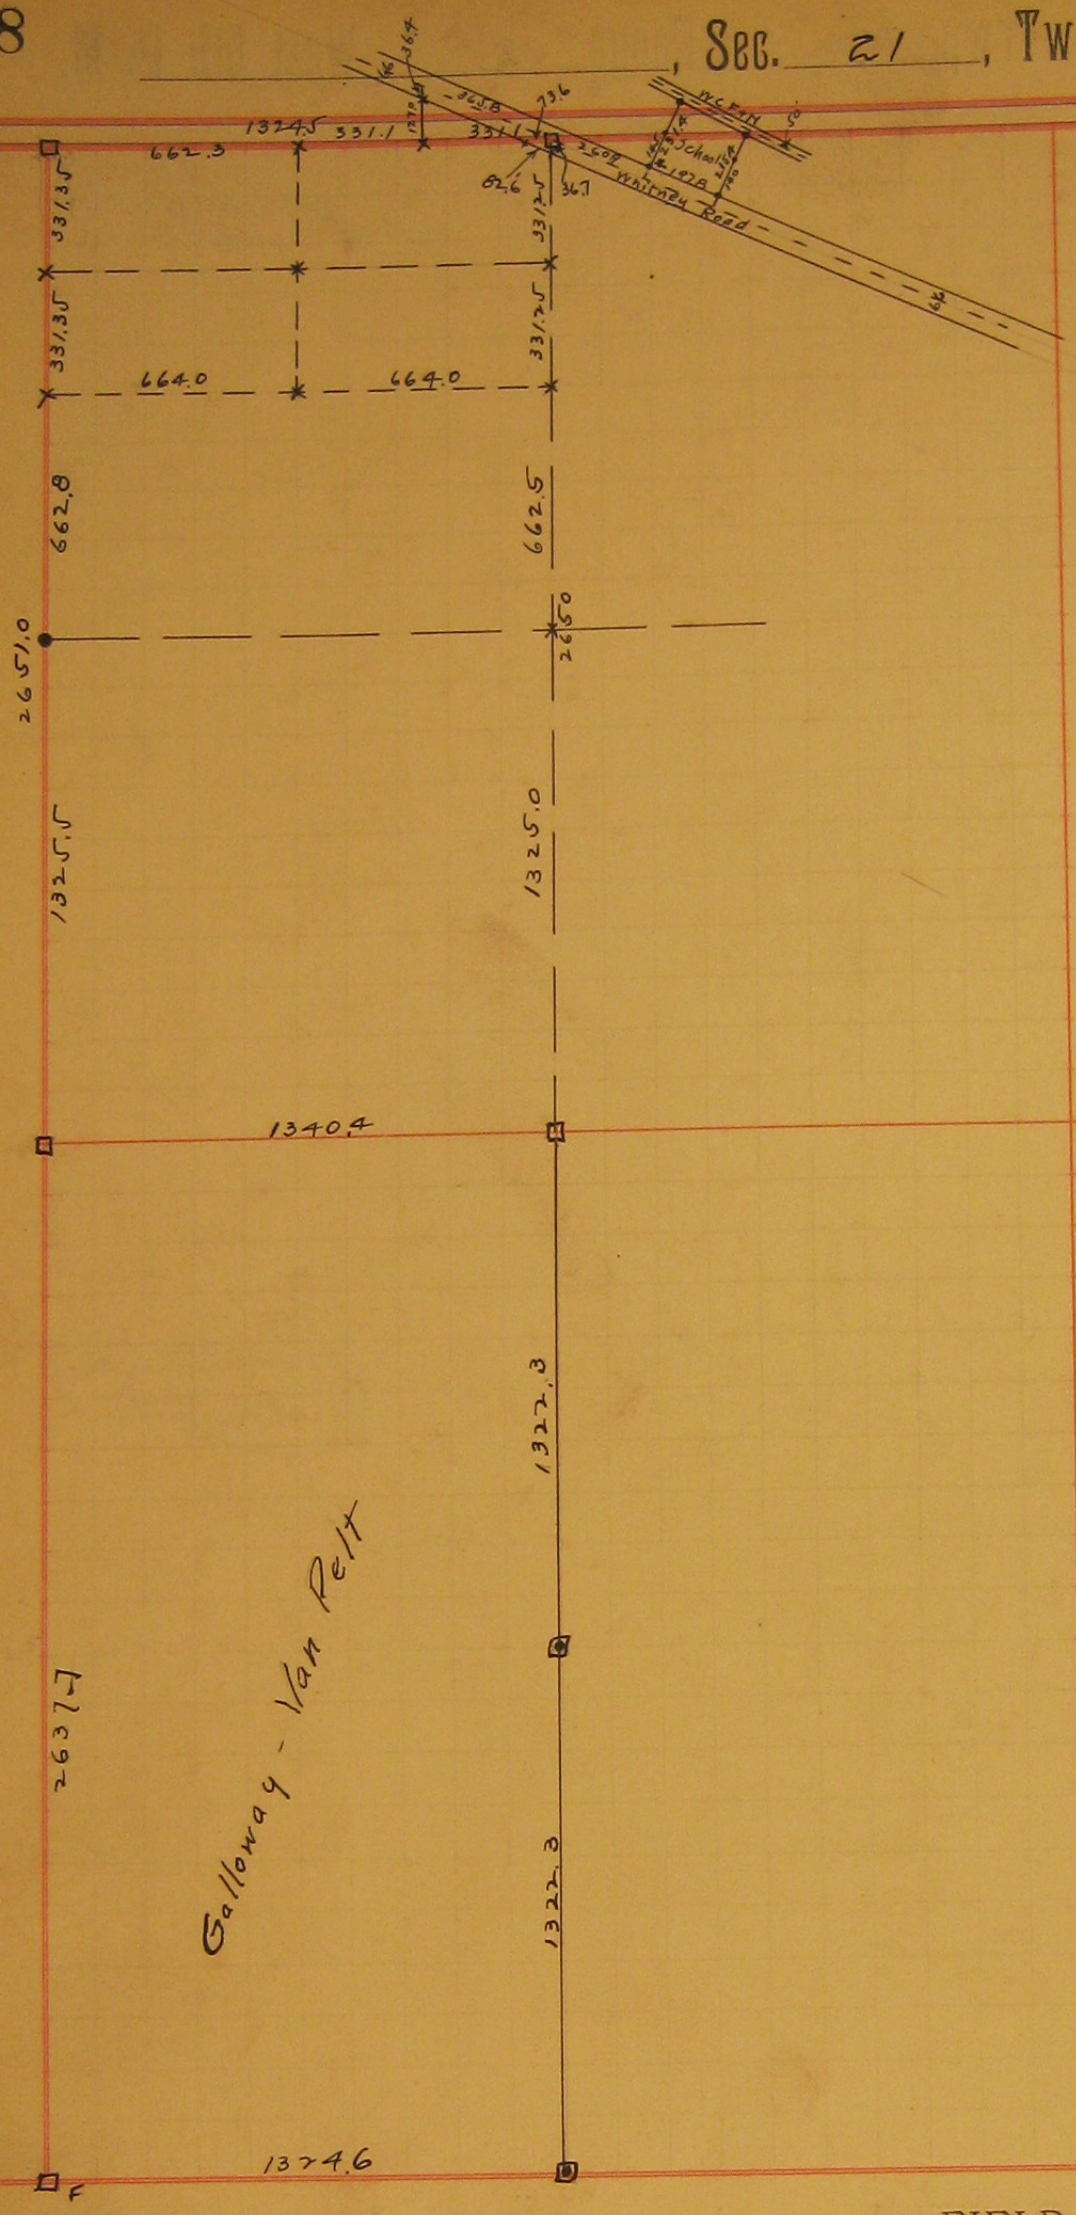

FIELD NOTES.

3-60 + 2-57+58

Corners	Bearing Trees	Inches in Diameter	Courses They Bear	Links Distant	Character of Lands	REMARKS	Corners	Bearing Trees	Inches in Diameter	Courses They Bear	Links Distant	Character of Lands	REMARKS

Nov. 6 '09 Survey in N.W.1/4 21 + S.W.1/4 16 for F. D. Bailey Acre for Hill Crest School Heiple + Sine Assistants N.B. Barber Co. Sur.

The of Section 16 + 21 , Township 89 , Range 13 , West 5th P. M., Iowa, was surveyed by me on the 19th day of May 1909, at request of W.C. Logan et al , was chainman duly H.C. Sine approved and sworn by me on the — day of — 1 , and the above is a true and correct plat and field notes of the said survey.

Nathan B. Barber County Surveyor.