_____, Sec. 11, Twp. 89, Range 11, West 5th P. M.

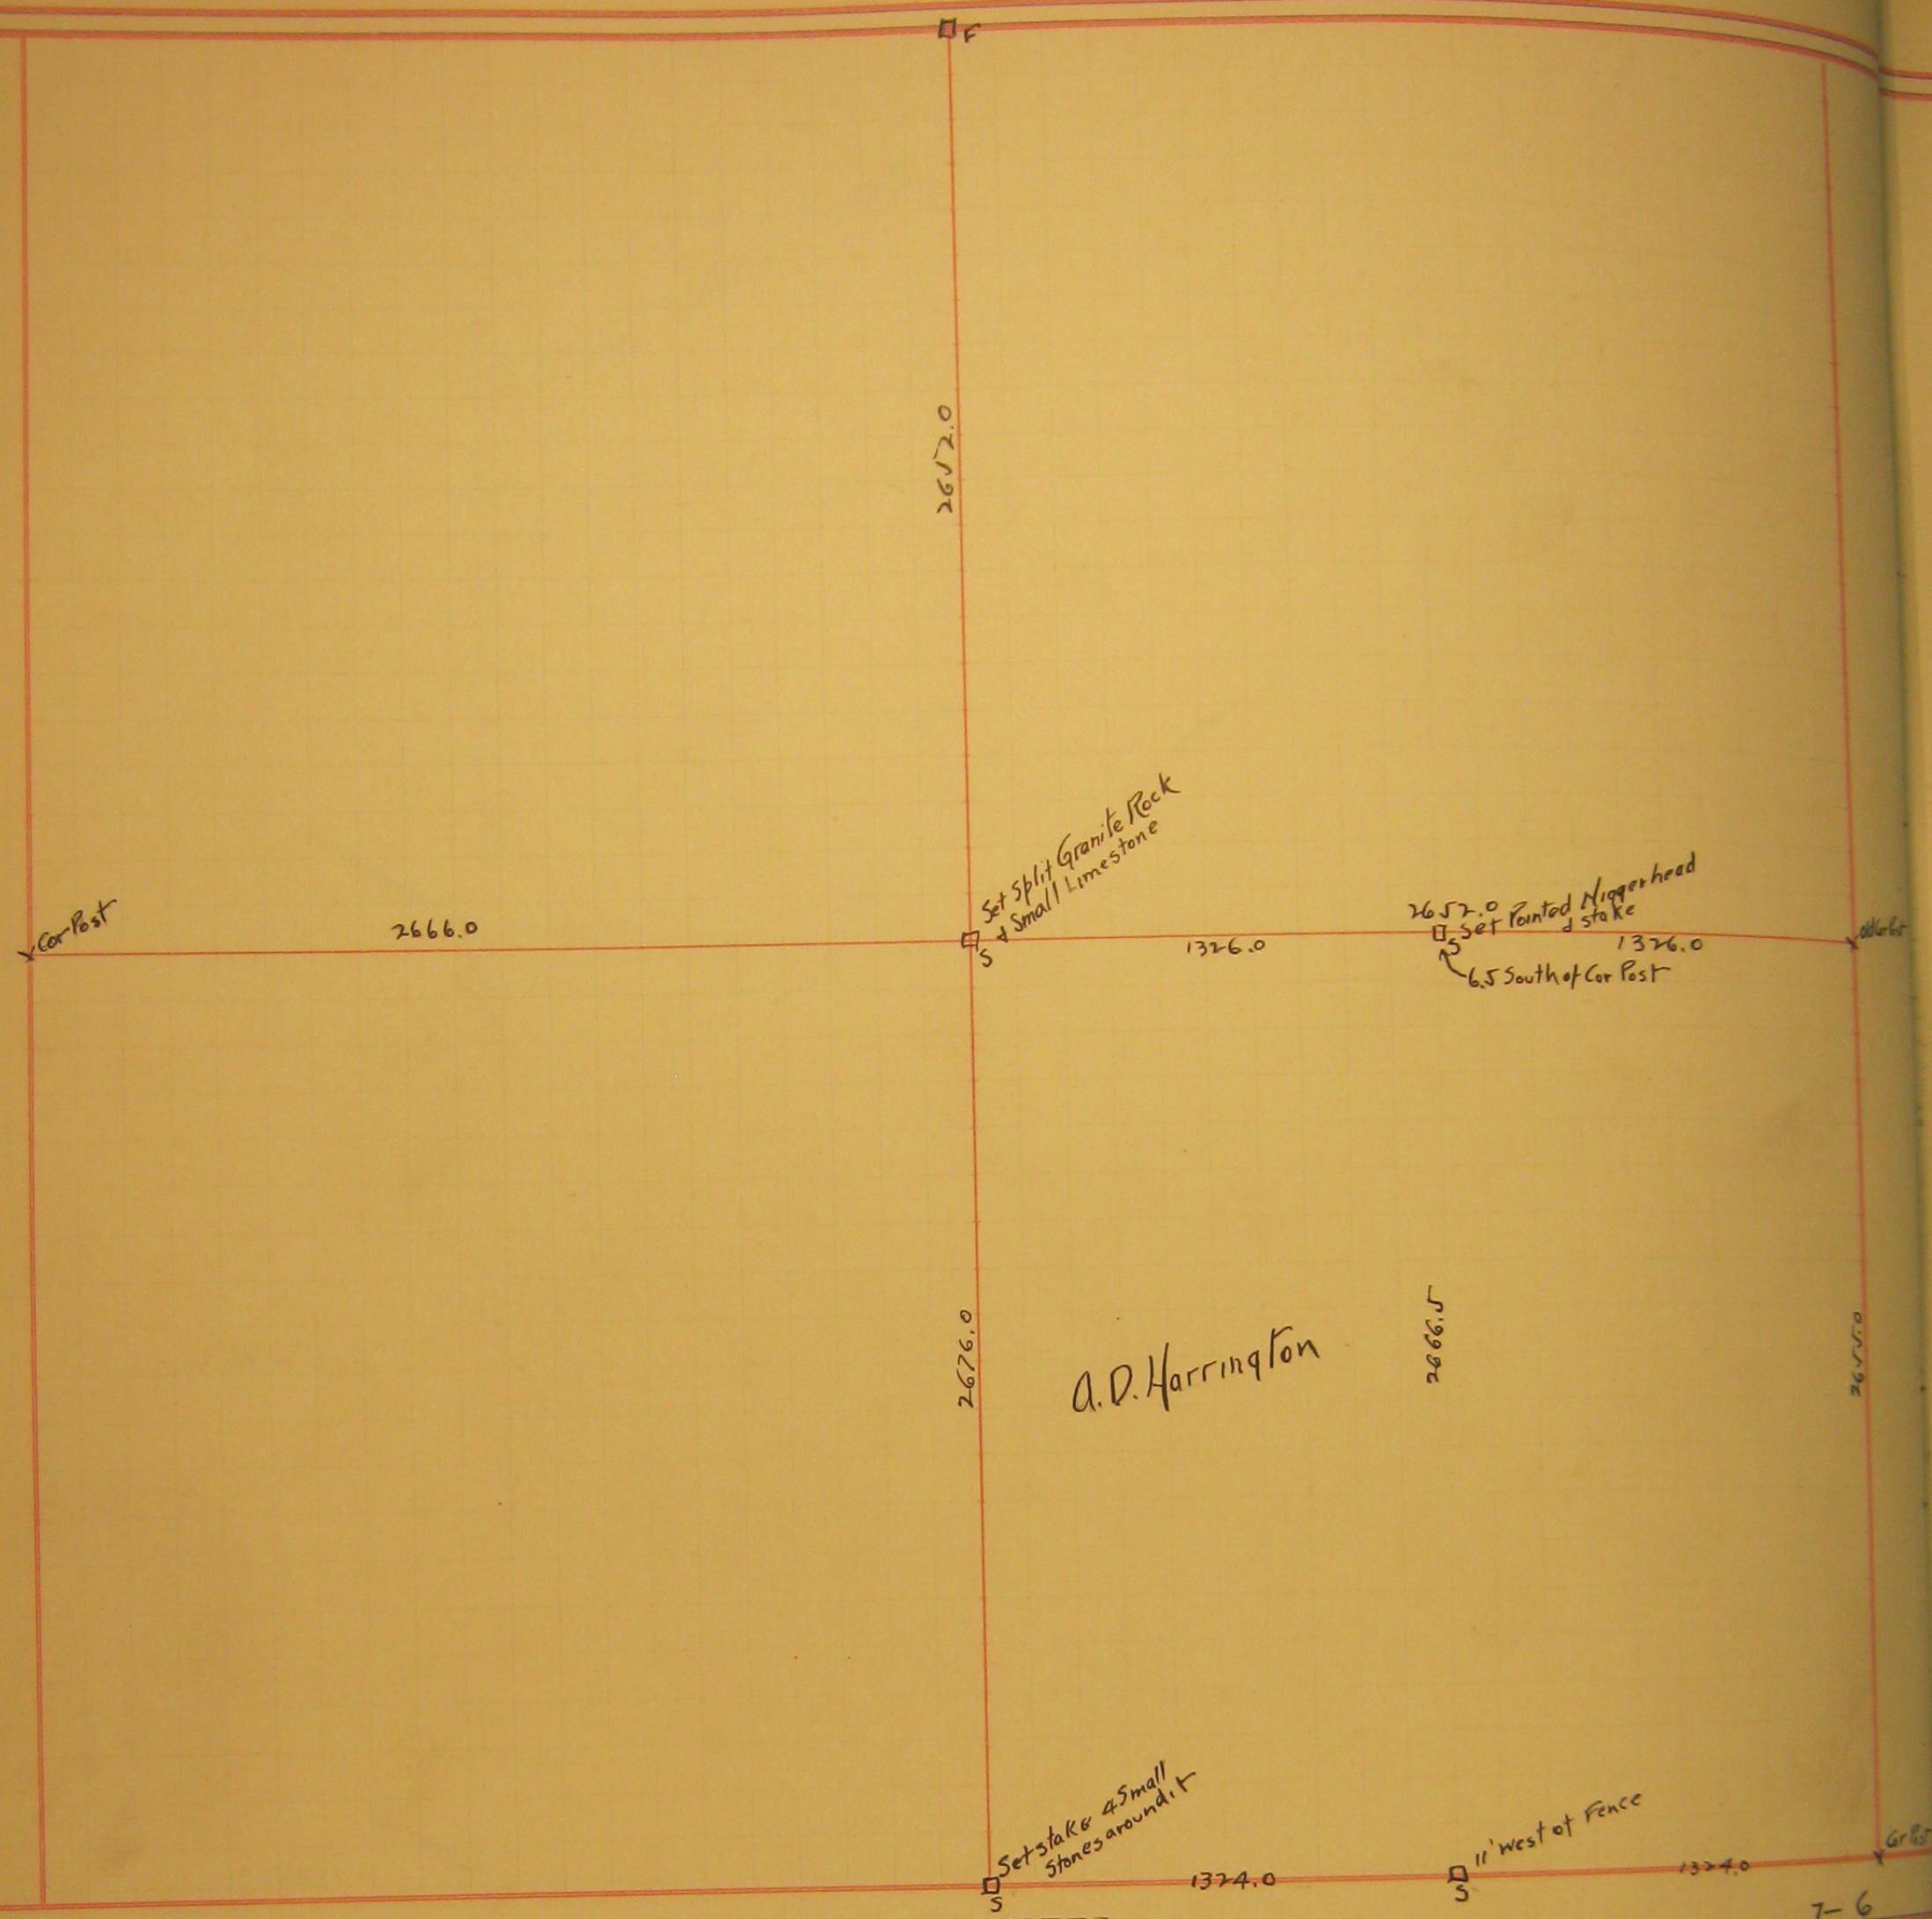

7-6

FIELD NOTES.

Corners	Bearing Trees	Inches in Diameter	Courses They Bear	Links Distant	Character of Lands	REMARKS	Corners	Bearing Trees	Inches in Diameter	Courses They Bear	Links Distant	Character of Lands	REMARKS

The W½ SE¼ *of Section* 11, *Township* 89, *Range* 11, *West 5th P. M., Iowa, was surveyed by me on the* 6 *day of* November 1912, *at request of* A. D. Harrington, *were chainmen duly approved and sworn by me on the* _____ *day of* _____ 1_____, *and the above is a true and correct plat and field notes of the said survey.*

Jeff E. Dine Roger Hetzler

Jonathan B. Barker *County Surveyor.*