

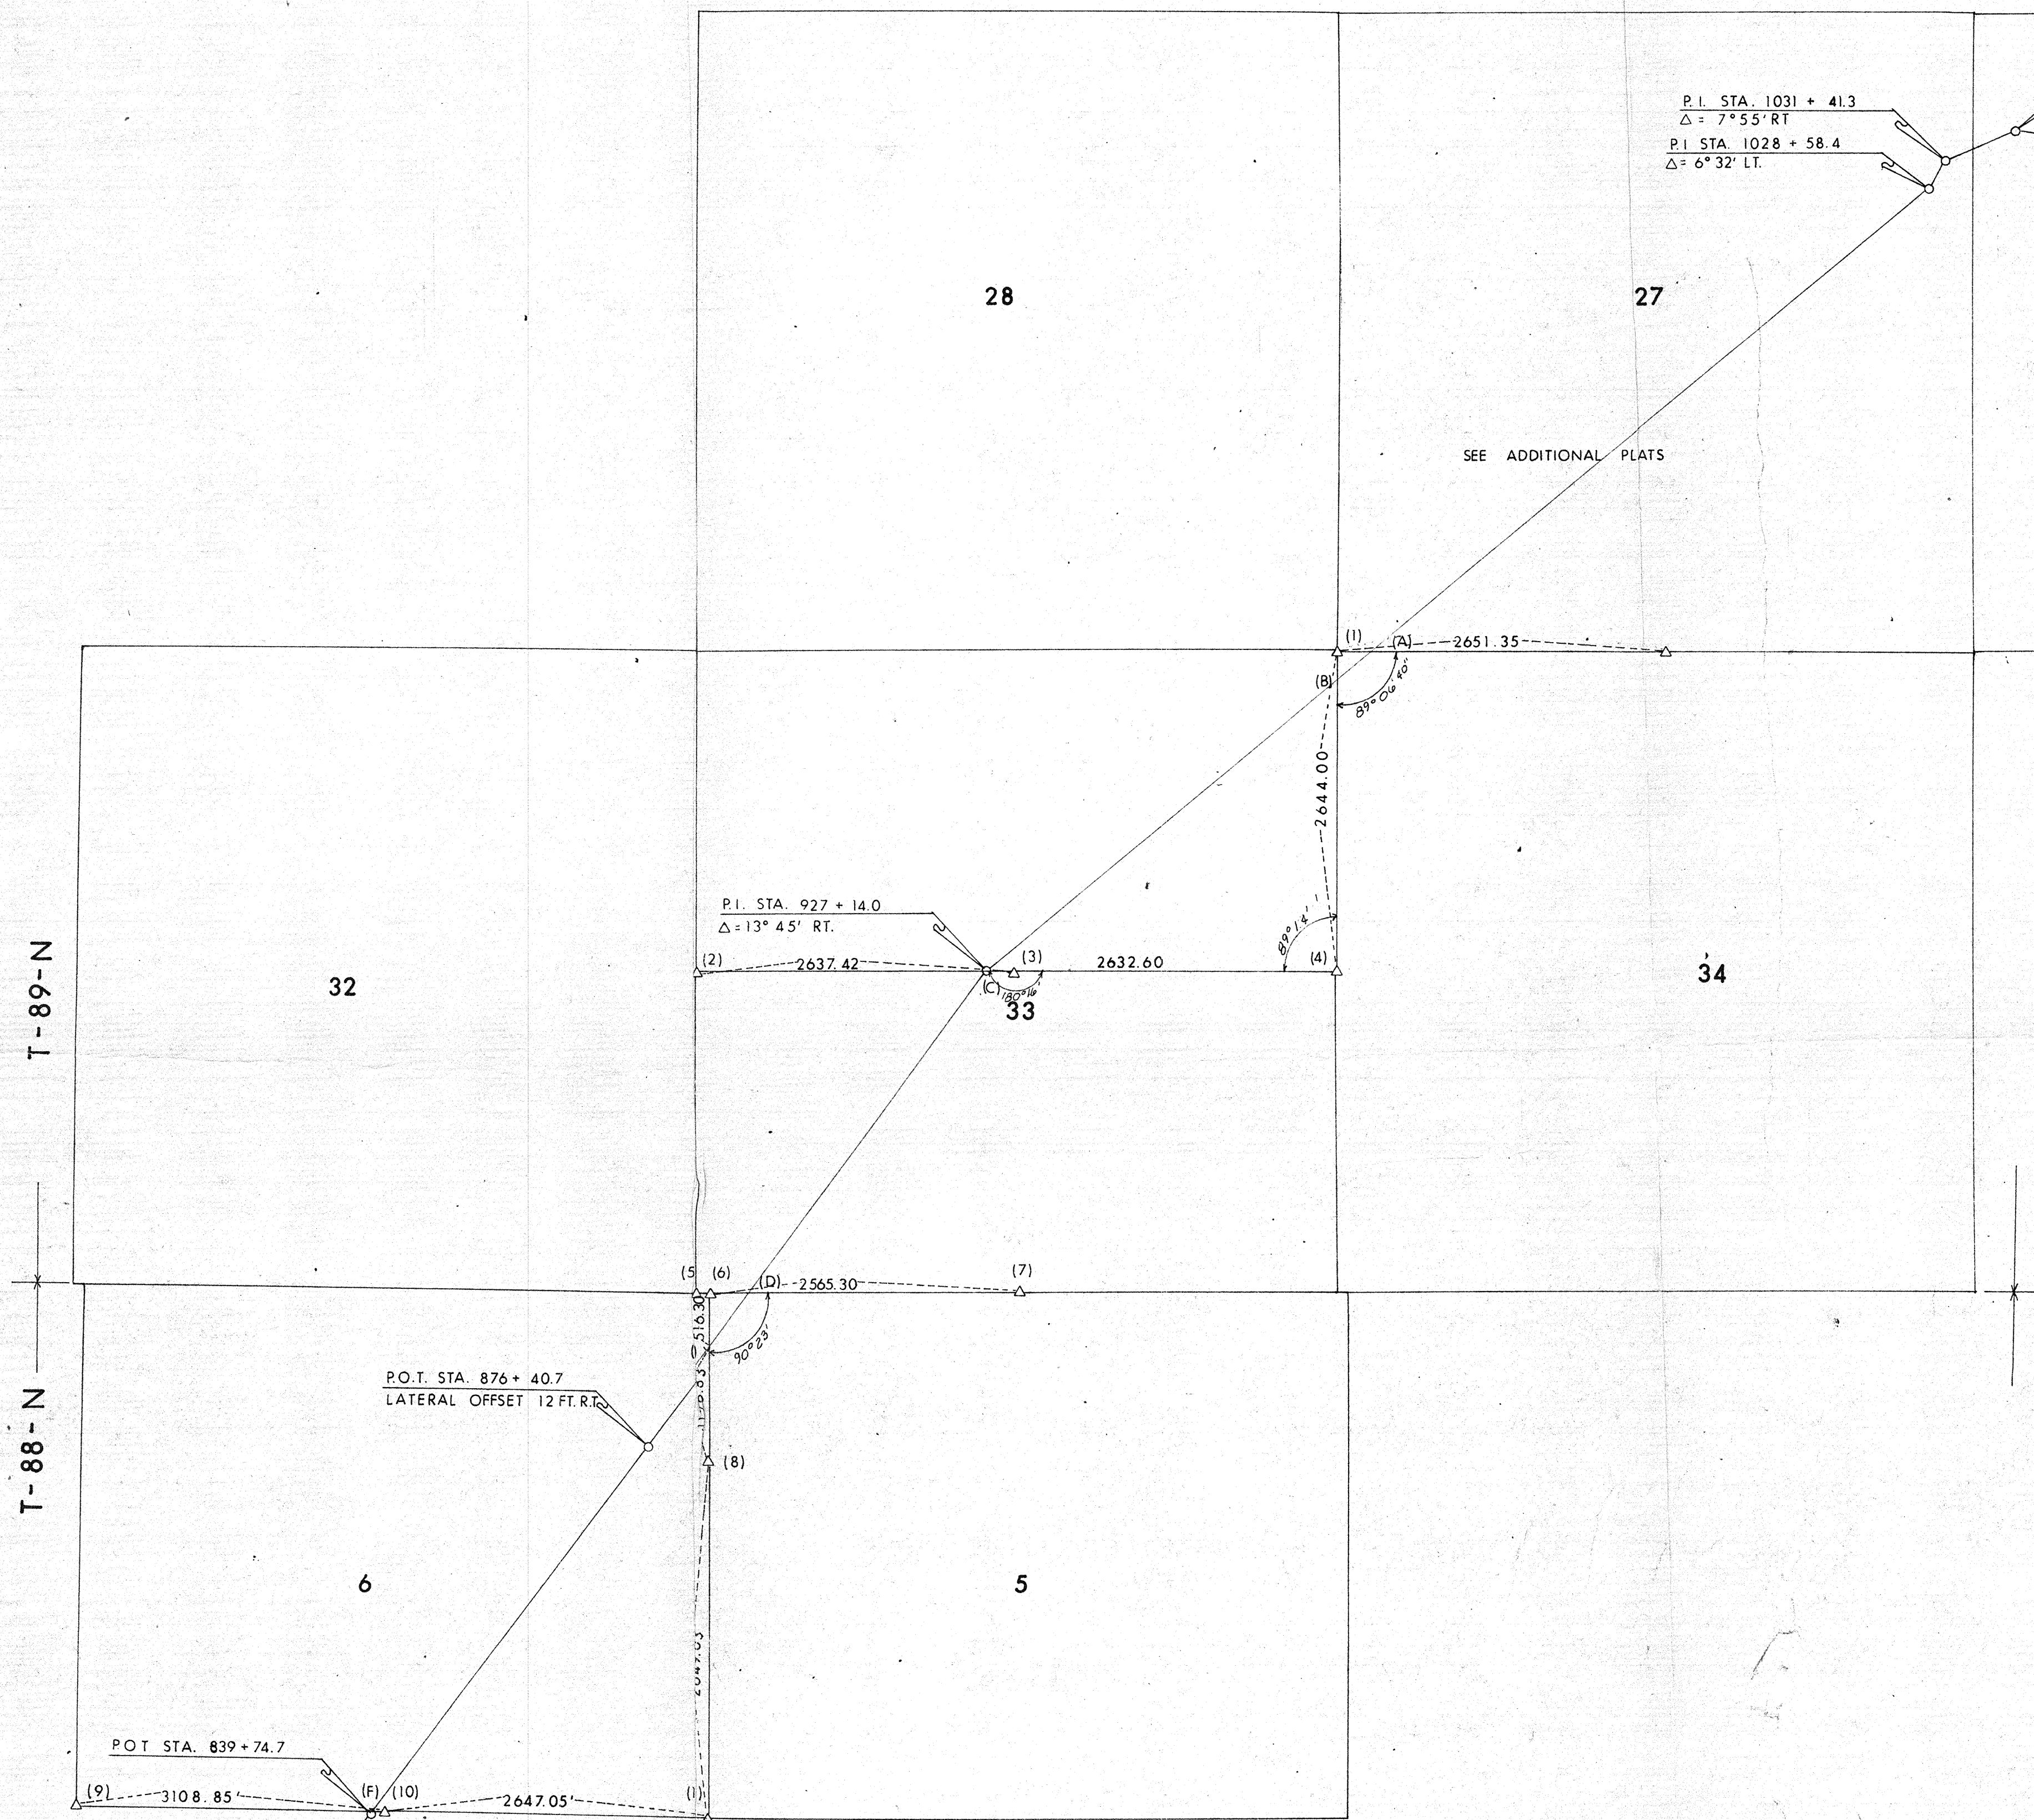


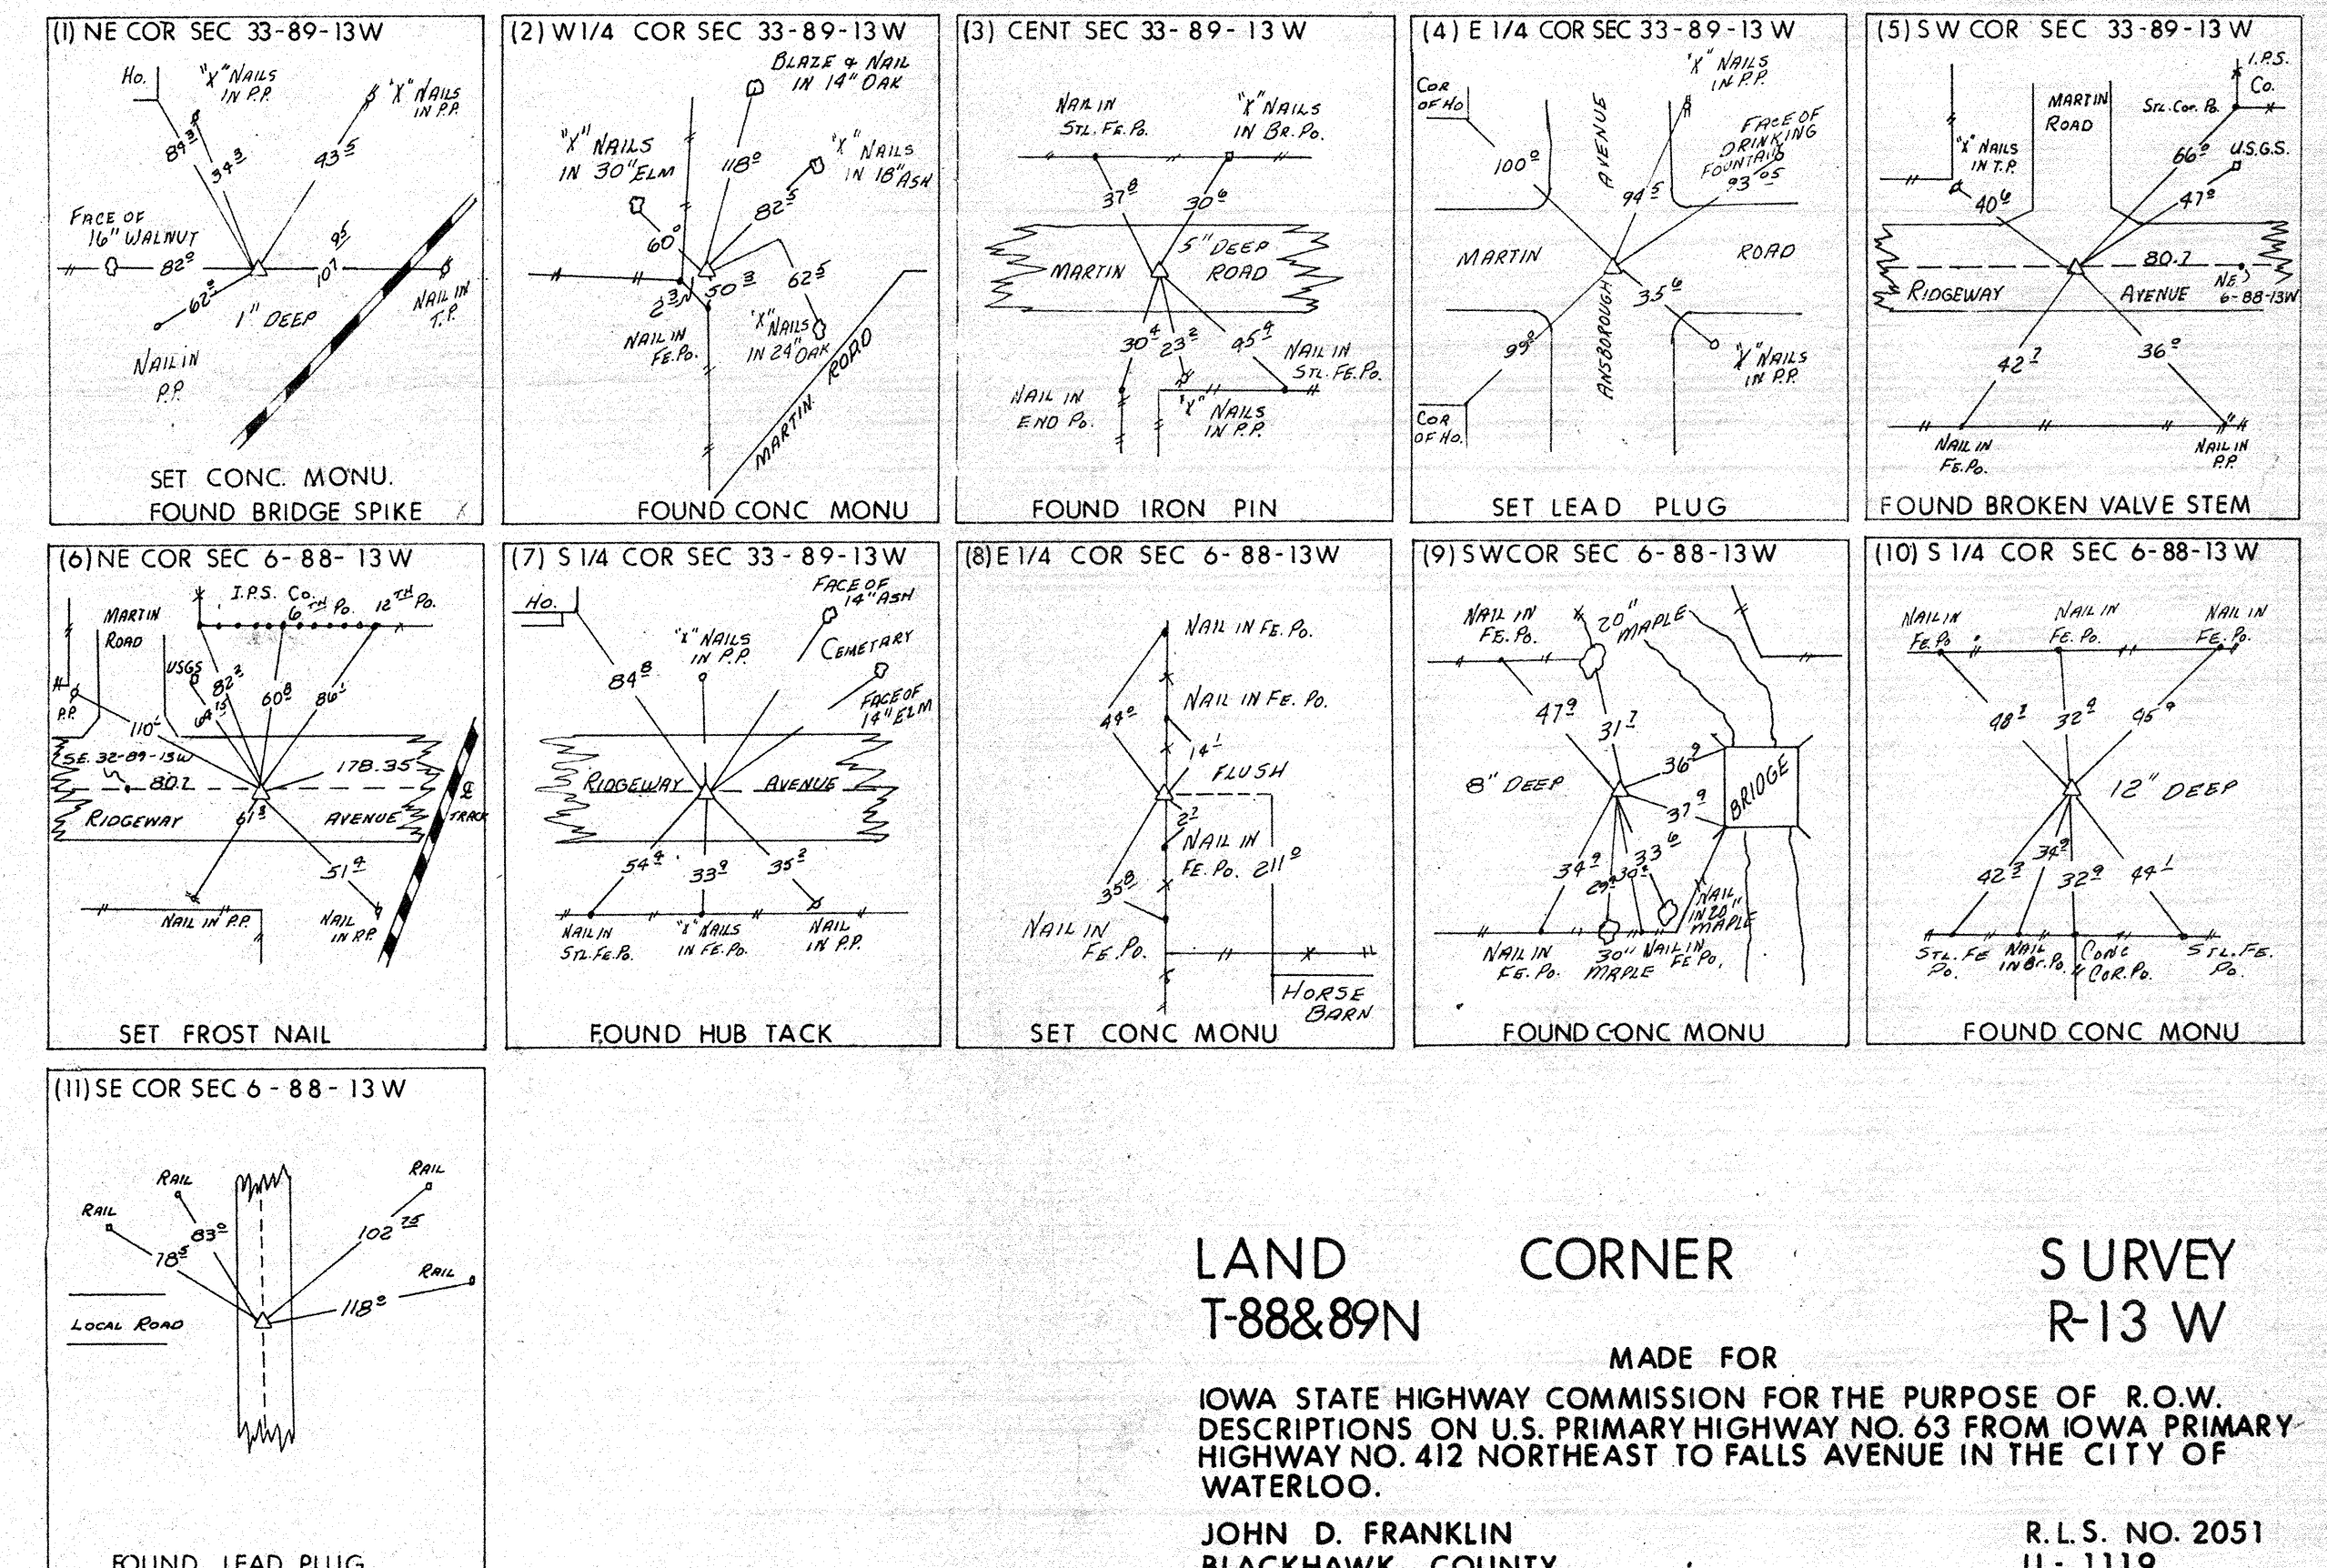


R-13-W

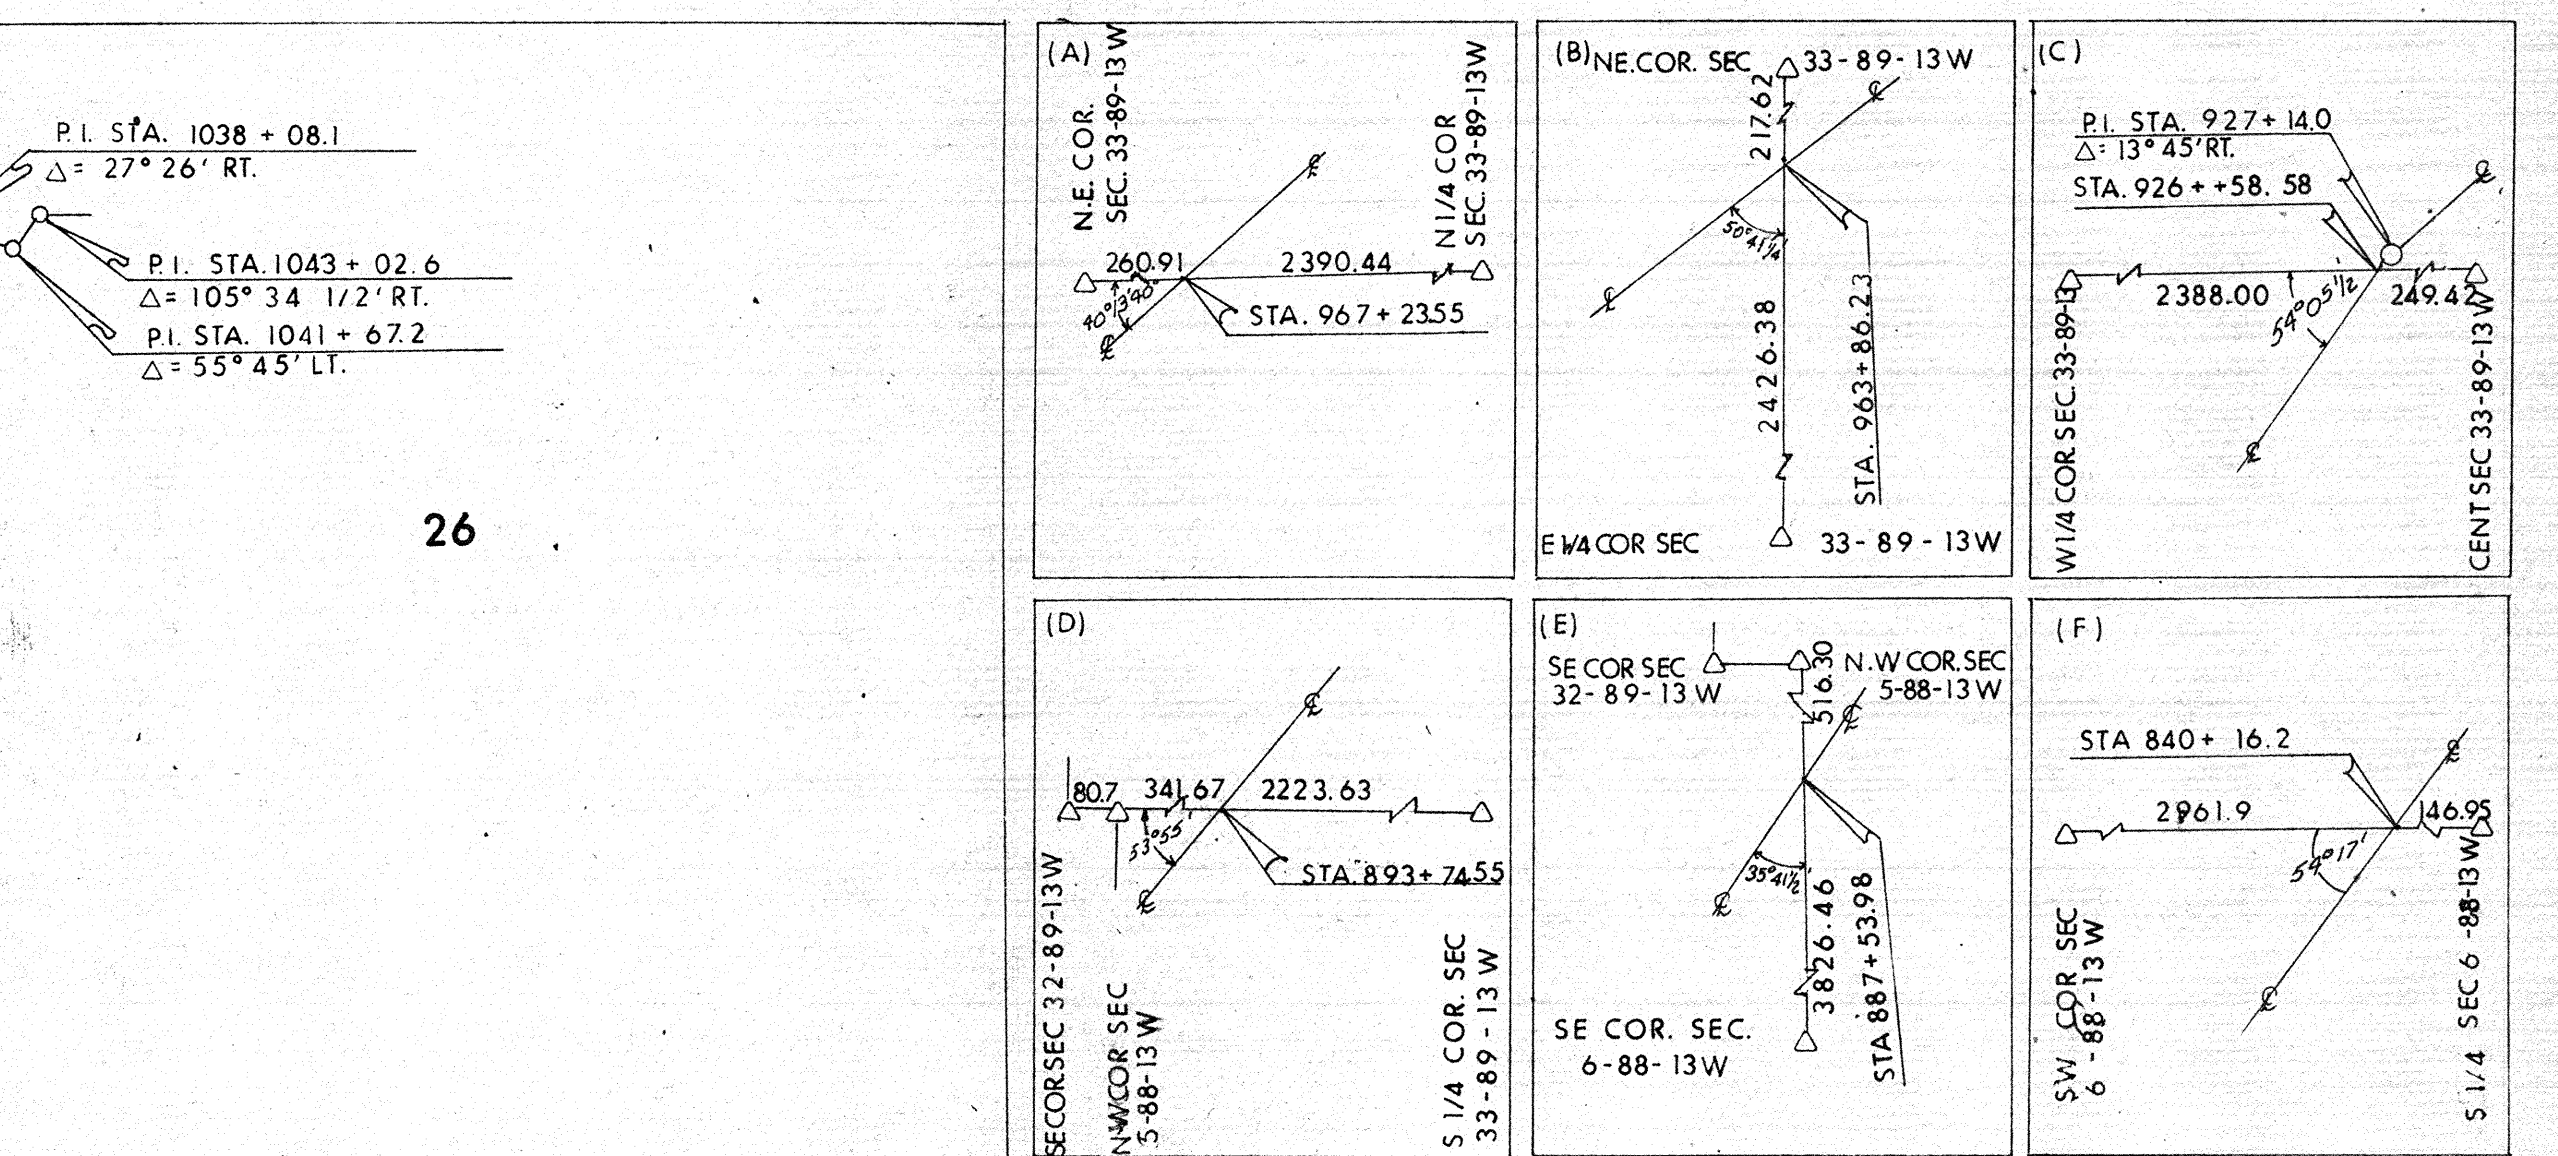

LAND CORNER SURVEY
T-88&89N R-13 W
MADE FOR
IOWA STATE HIGHWAY COMMISSION FOR THE PURPOSE OF R.O.W.
DESCRIPTIONS ON U.S. PRIMARY HIGHWAY NO. 63 FROM IOWA PRIMARY
HIGHWAY NO. 412 NORTHEAST TO FALLS AVENUE IN THE CITY OF
WATERLOO.
JOHN D. FRANKLIN
BLACKHAWK COUNTY
R.L.S. NO. 2051
U-1119

JUNE 1963
ALL DISTANCES WERE CAREFULLY MEASURED AND MAY NOT AGREE WITH ROAD
SURVEY STATIONING.
FOR COMPLETE INFORMATION ON THIS SURVEY, SEE FIELD NOTES ON FILE
IN AMES OFFICE.
I HEREBY CERTIFY THAT THIS PLAT IS A TRUE REPRESENTATION OF A SURVEY
MADE BY ME, ASSISTED BY WM. MEYERS, D.L. SVORODA, R.B. BAPPE, J.O. EAVES,
DW. GUGE, D. SPARKS, S. MEYERS, J. HUSS, CHAS. THORMAN, W. MEYERHAUS,
AND DL. FAIRHOURST, ALL DULY SWORN AND IS CORRECT TO THE BEST
OF MY KNOWLEDGE.
SIGNED: JULY 25, 1966

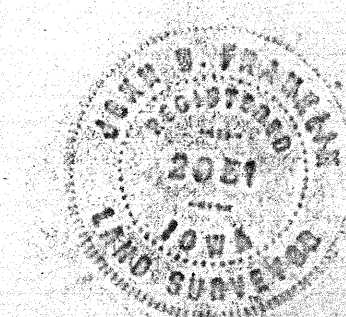

John D. Franklin
JOHN D. FRANKLIN R.L.S. NO. 2051